I-495 Express Lanes Northern Extension Study

Location and Design Public Hearing - March 2020

Proposed Noise Barrier Layout

These Plans are Unfinished and Unapproved and are not to be used for any type of construction or the Acquisition of Right of Way.

SCALE
0 50' 100'

Additional easements may be required beyond the proposed right of way shown on these plans.

Scroll 1 of 5

LEGEND

- EXISTING NOISE BARRIER WALL TO REMAIN
- EXISTING NOISE BARRIER WALL TO BE REMOVED
- PROPOSED NOISE BARRIER WALL (GROUND MOUNTED)
- PROPOSED NOISE BARRIER WALL (RETAINING WALL MOUNTED)
- PROPOSED NOISE BARRIER WALL (BRIDGE MOUNTED)
- EXISTING RIGHT OF WAY
- PROPERTY LINES
- PROPOSED RIGHT OF WAY
- PROPOSED PERMANENT EASEMENT
- CONSTRUCTION LIMITS

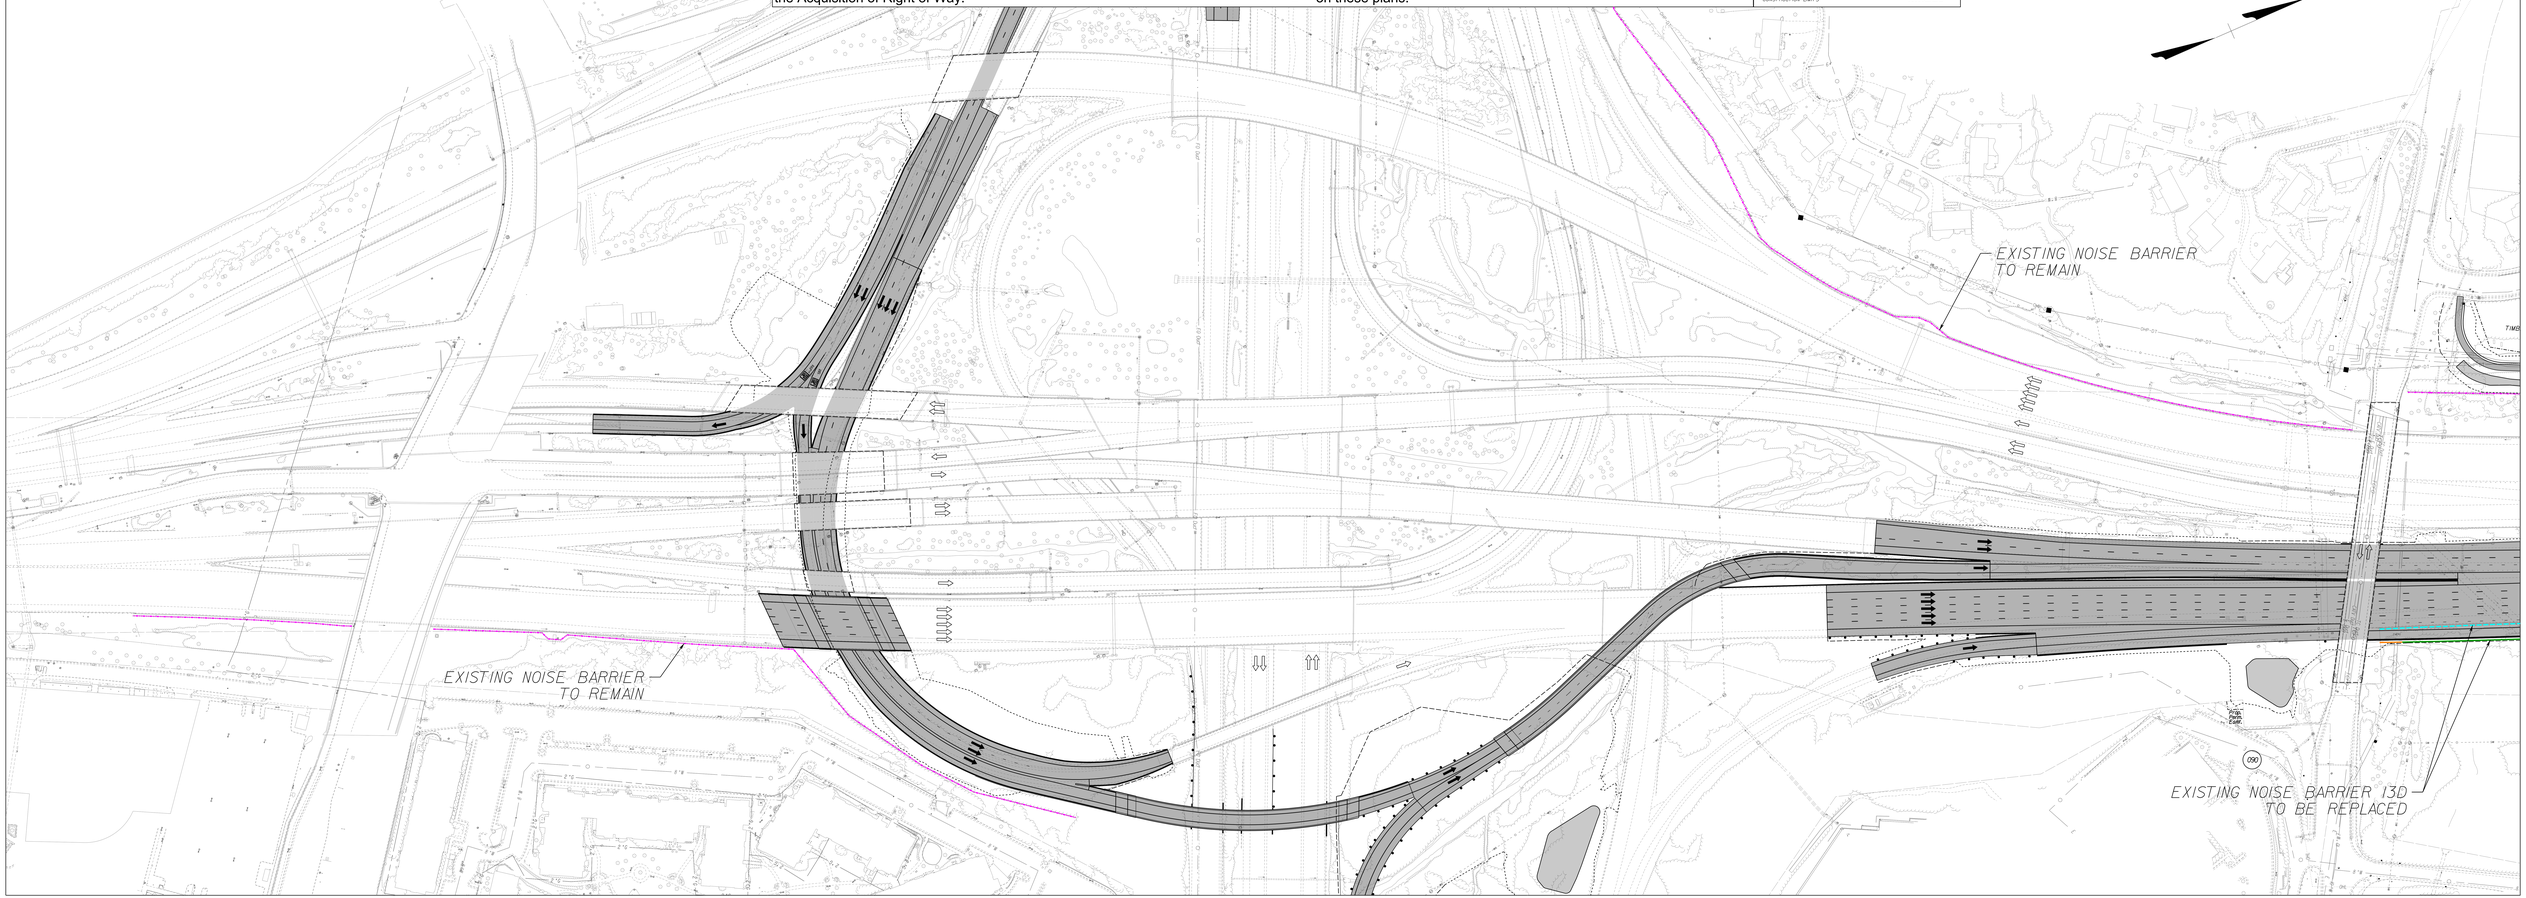

I-495 Express Lanes Northern Extension Study

Location and Design Public Hearing - March 2020

Proposed Noise Barrier Layout

LEGEND

- EXISTING NOISE BARRIER WALL TO REMAIN
- EXISTING NOISE BARRIER WALL TO BE REMOVED
- PROPOSED NOISE BARRIER WALL (GROUND MOUNTED)
- PROPOSED NOISE BARRIER WALL (RETAINING WALL MOUNTED)
- PROPOSED NOISE BARRIER WALL (BRIDGE MOUNTED)
- EXISTING RIGHT OF WAY PROPERTY LINES
- PROPOSED RIGHT OF WAY
- PROPOSED PERMANENT EASEMENT
- CONSTRUCTION LIMITS

These Plans are Unfinished and Unapproved and are not to be used for any type of construction or the Acquisition of Right of Way.

SCALE 0 50 100

Additional easements may be required beyond the proposed right of way shown on these plans.

Scroll 2 of 5

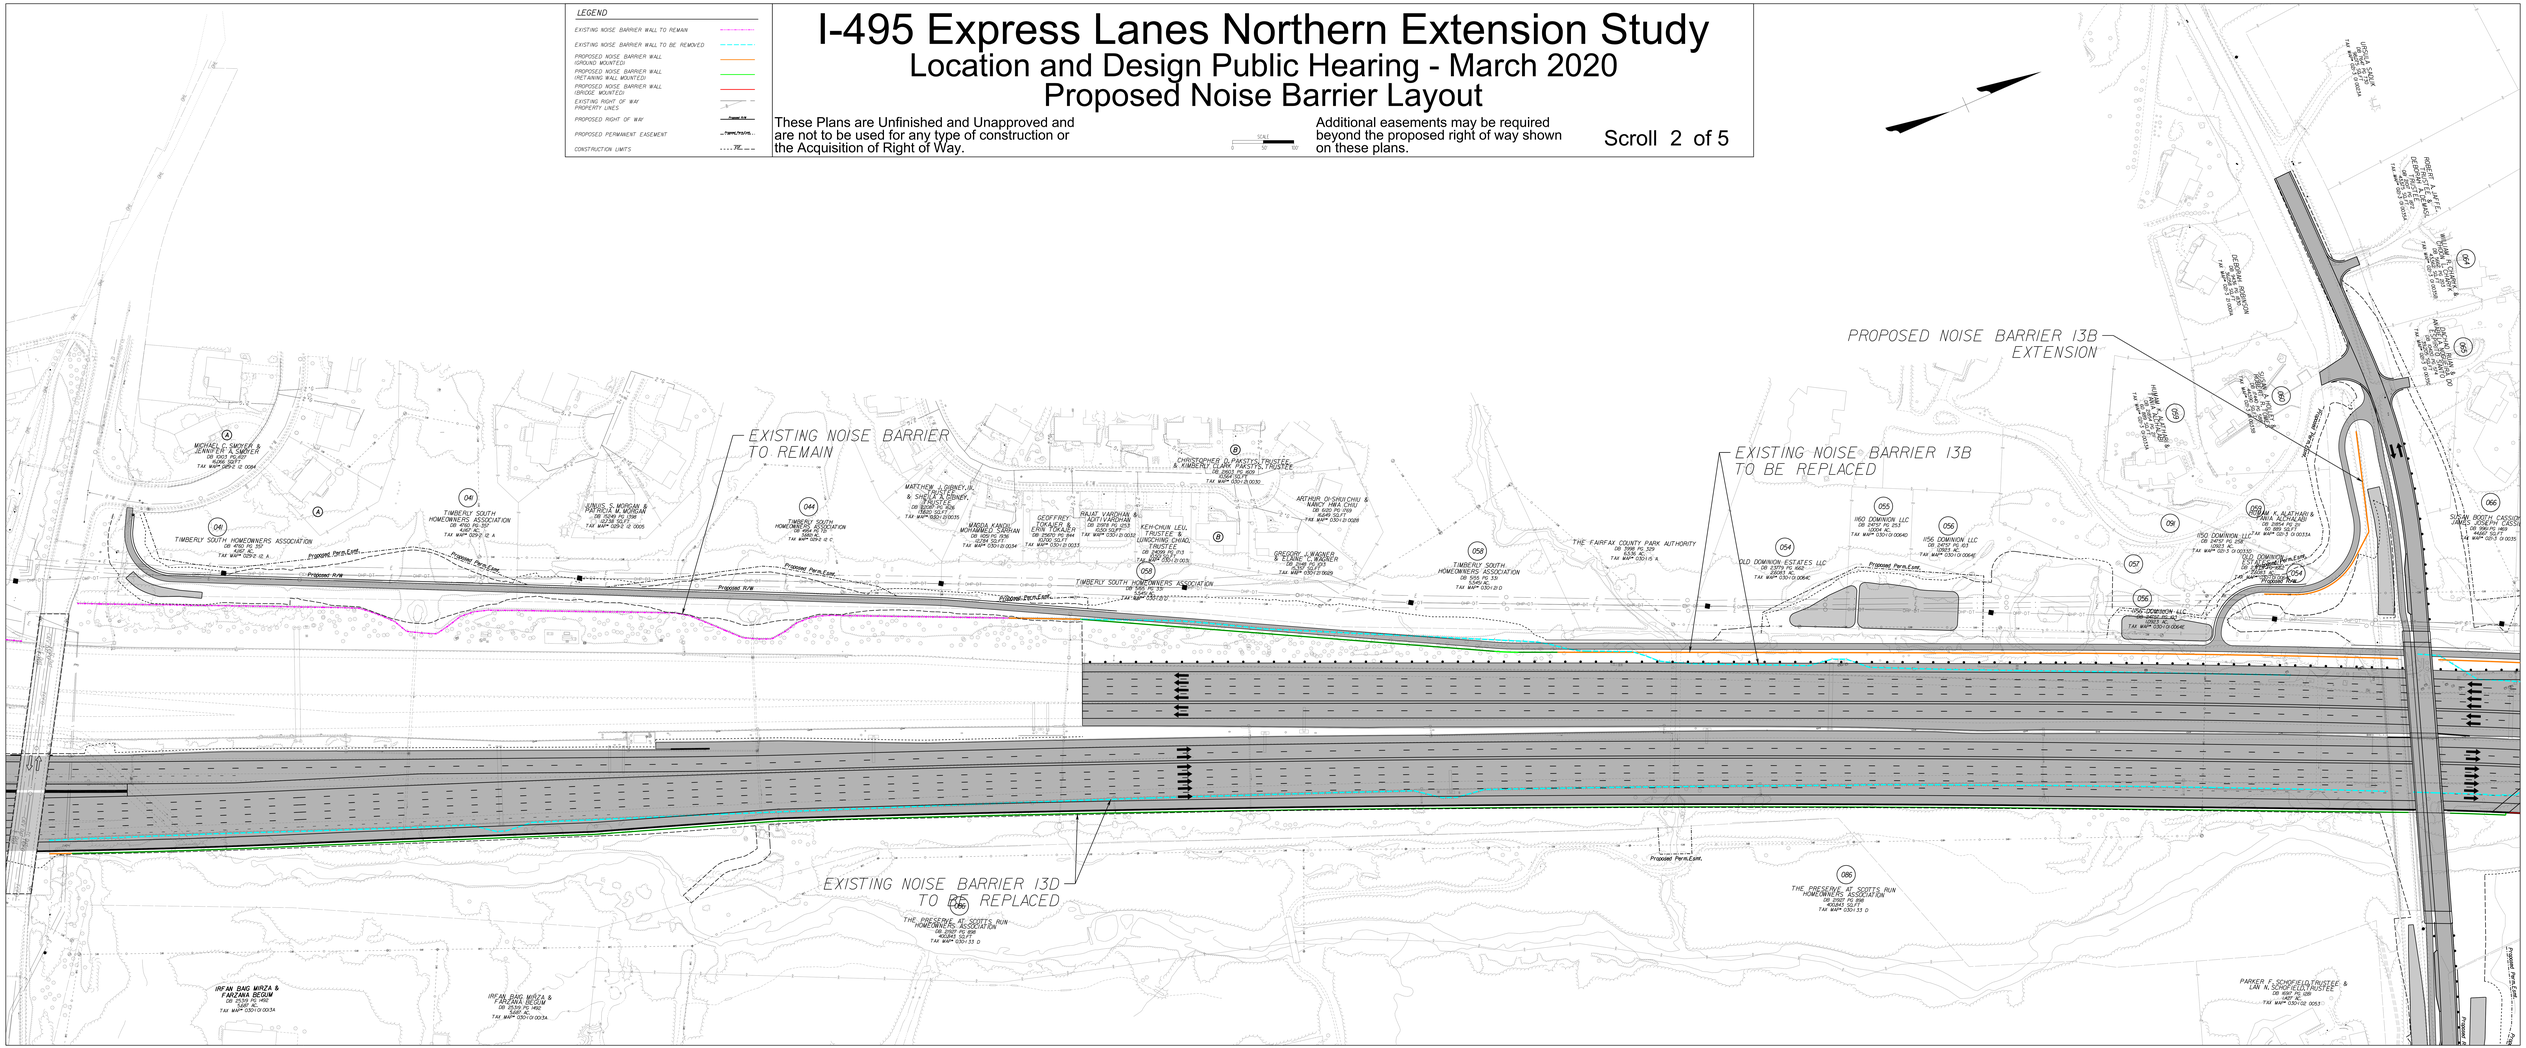

I-495 Express Lanes Northern Extension Study

Location and Design Public Hearing - March 2020

Proposed Noise Barrier Layout

These Plans are Unfinished and Unapproved and are not to be used for any type of construction or the Acquisition of Right of Way.

SCALE 0 50' 100'

Additional easements may be required beyond the proposed right of way shown on these plans.

Scroll 3 of 5

LEGEND

- EXISTING NOISE BARRIER WALL TO REMAIN
- EXISTING NOISE BARRIER WALL TO BE REMOVED
- PROPOSED NOISE BARRIER WALL (GROUND MOUNTED)
- PROPOSED NOISE BARRIER WALL (RETAINING WALL MOUNTED)
- PROPOSED NOISE BARRIER WALL (BRIDGE MOUNTED)
- EXISTING RIGHT OF WAY PROPERTY LINES
- PROPOSED RIGHT OF WAY
- PROPOSED PERMANENT EASEMENT
- CONSTRUCTION LIMITS

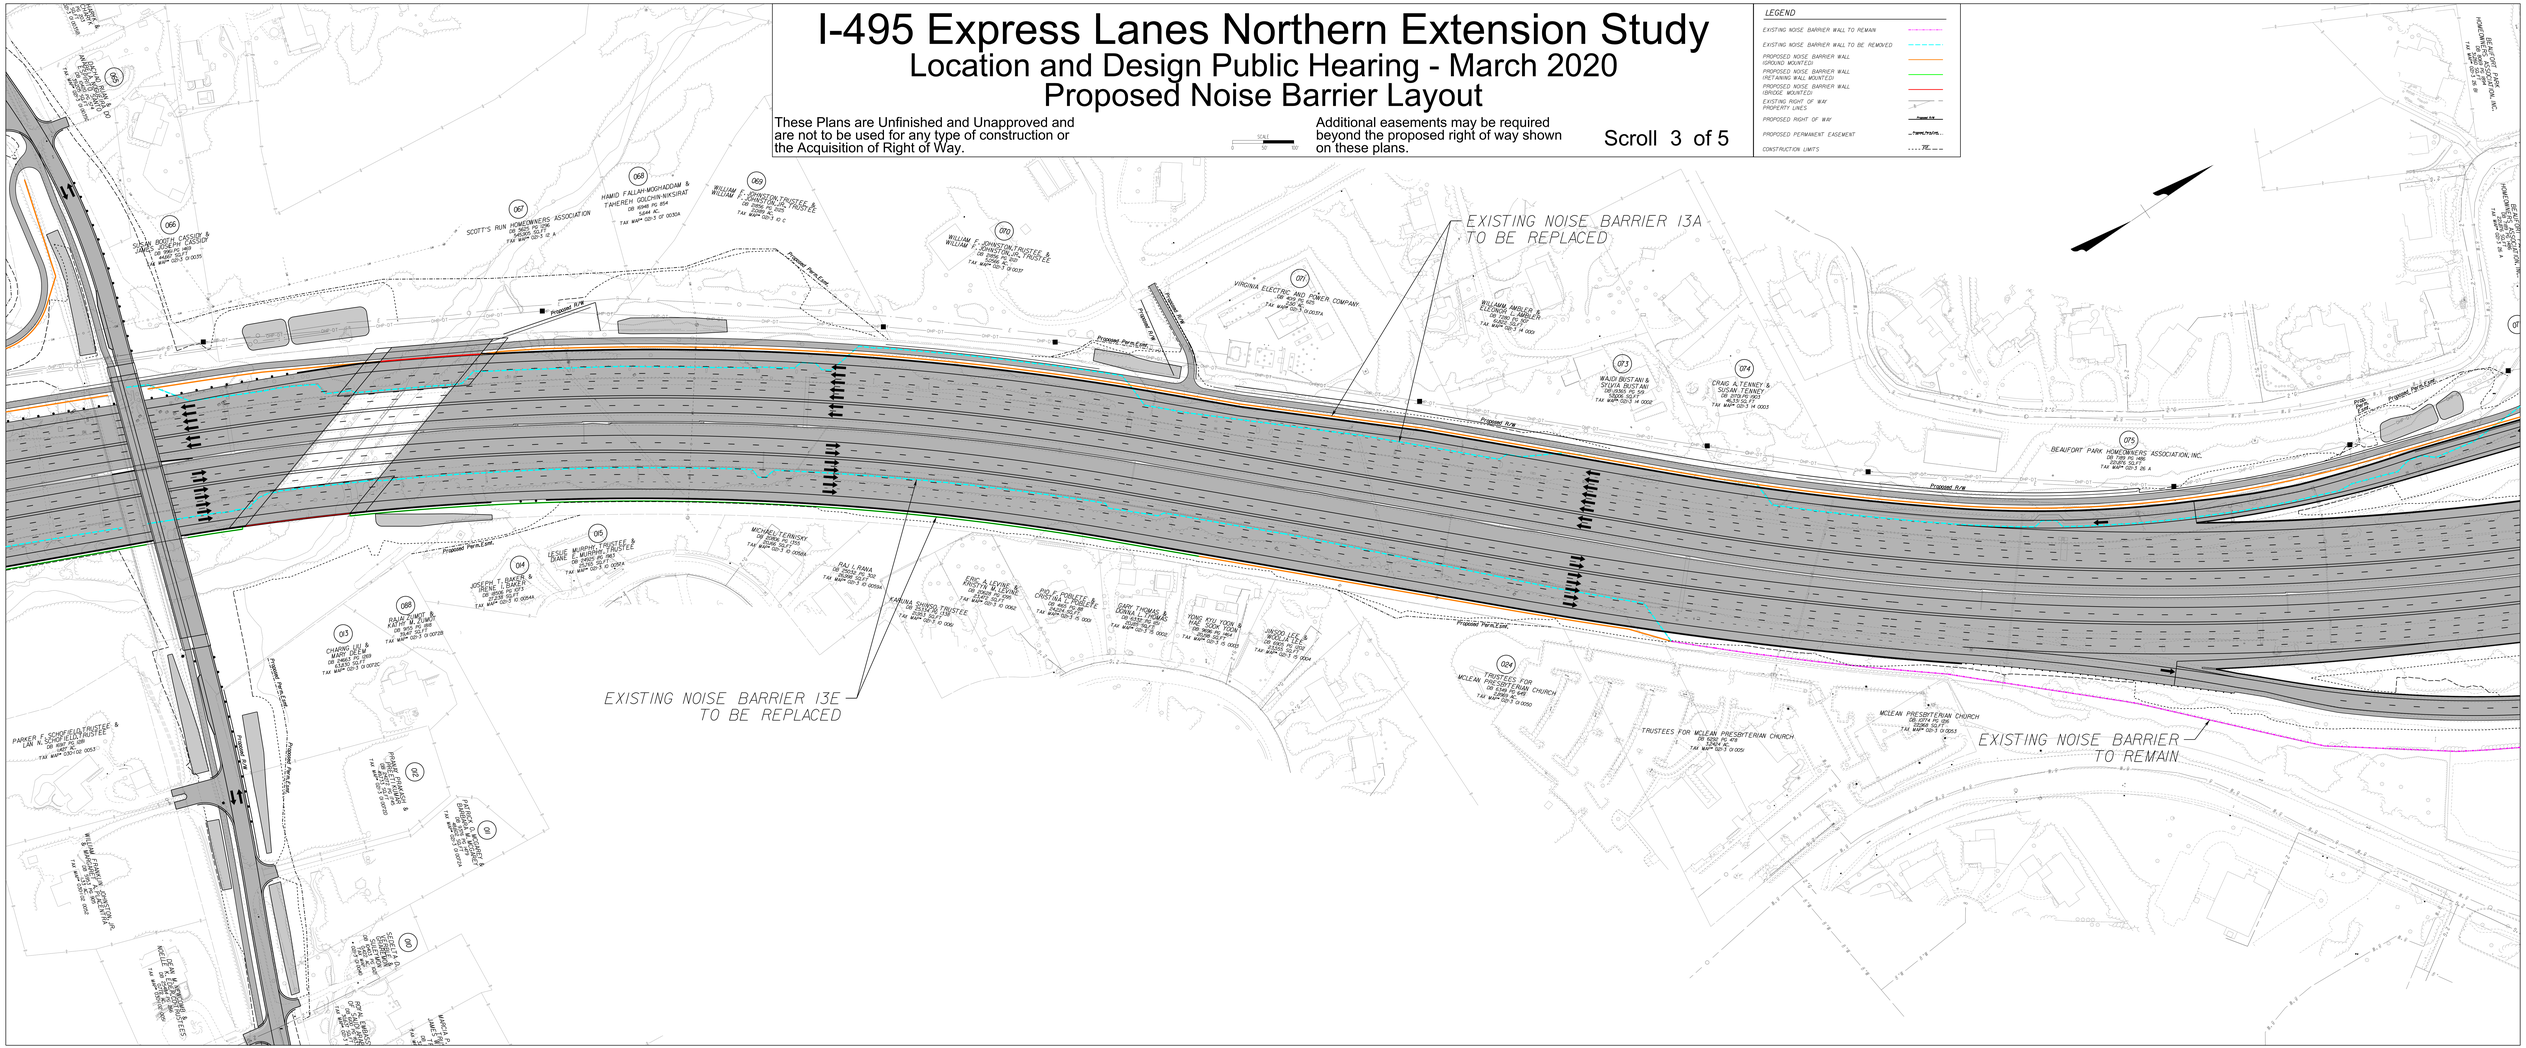

I-495 Express Lanes Northern Extension Study

Location and Design Public Hearing - March 2020

Proposed Noise Barrier Layout

These Plans are Unfinished and Unapproved and are not to be used for any type of construction or the Acquisition of Right of Way.

SCALE 0 50' 100'

Additional easements may be required beyond the proposed right of way shown on these plans.

Scroll 4 of 5

LEGEND

- EXISTING NOISE BARRIER WALL TO REMAIN
- EXISTING NOISE BARRIER WALL TO BE REMOVED
- PROPOSED NOISE BARRIER WALL (GROUND MOUNTED)
- PROPOSED NOISE BARRIER WALL (RETAINING WALL MOUNTED)
- PROPOSED NOISE BARRIER WALL (BRIDGE MOUNTED)
- EXISTING RIGHT OF WAY
- PROPERTY LINES
- PROPOSED RIGHT OF WAY
- PROPOSED PERMANENT EASEMENT
- CONSTRUCTION LIMITS

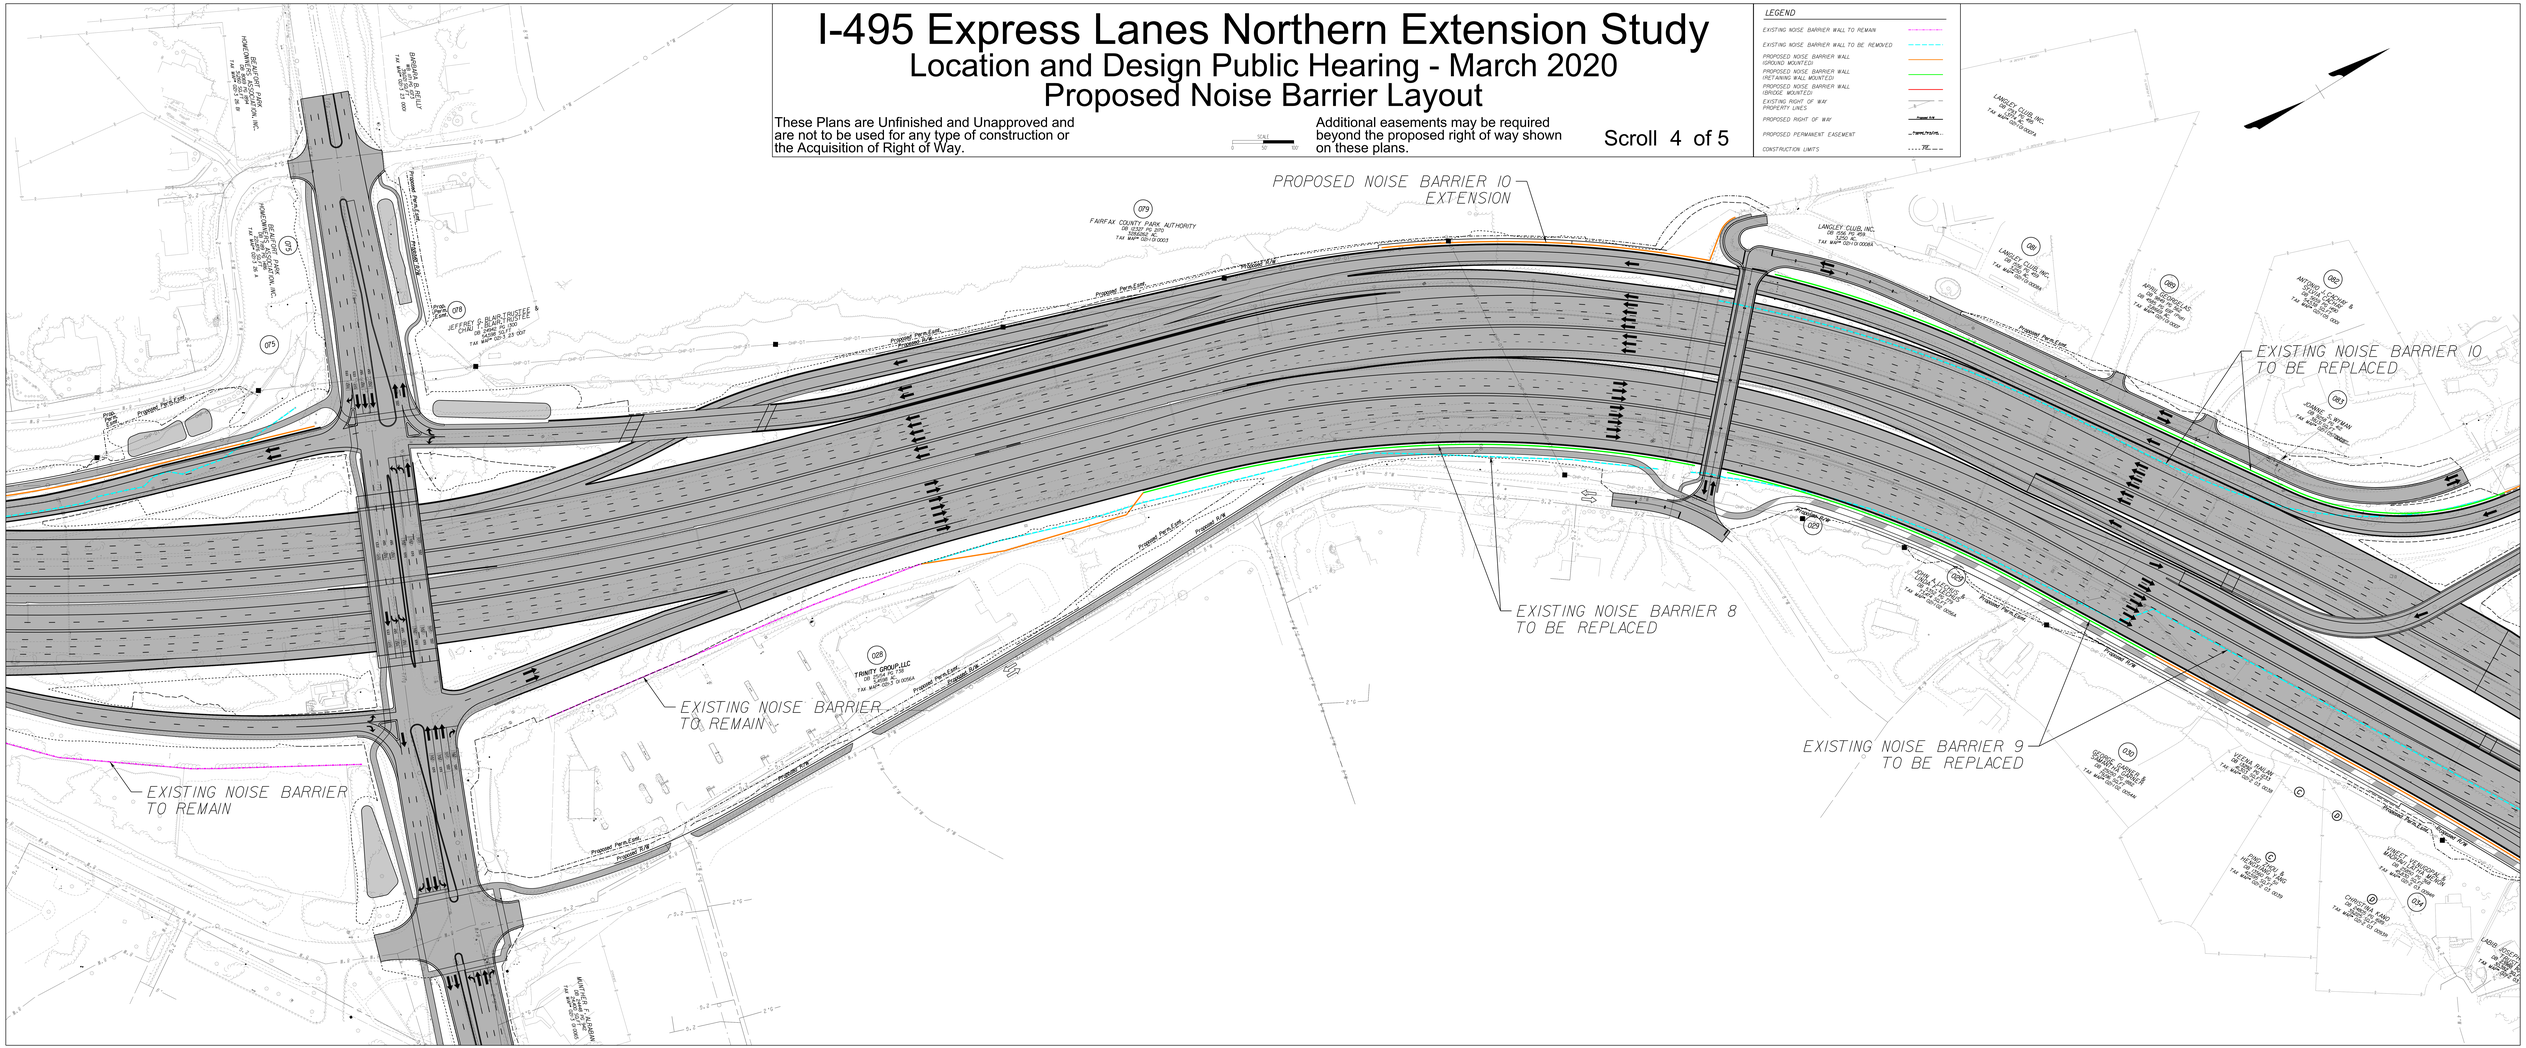

I-495 Express Lanes Northern Extension Study

Location and Design Public Hearing - March 2020

Proposed Noise Barrier Layout

These Plans are Unfinished and Unapproved and are not to be used for any type of construction or the Acquisition of Right of Way.

SCALE 0 50' 100'

Additional easements may be required beyond the proposed right of way shown on these plans.

Scroll 5 of 5

LEGEND
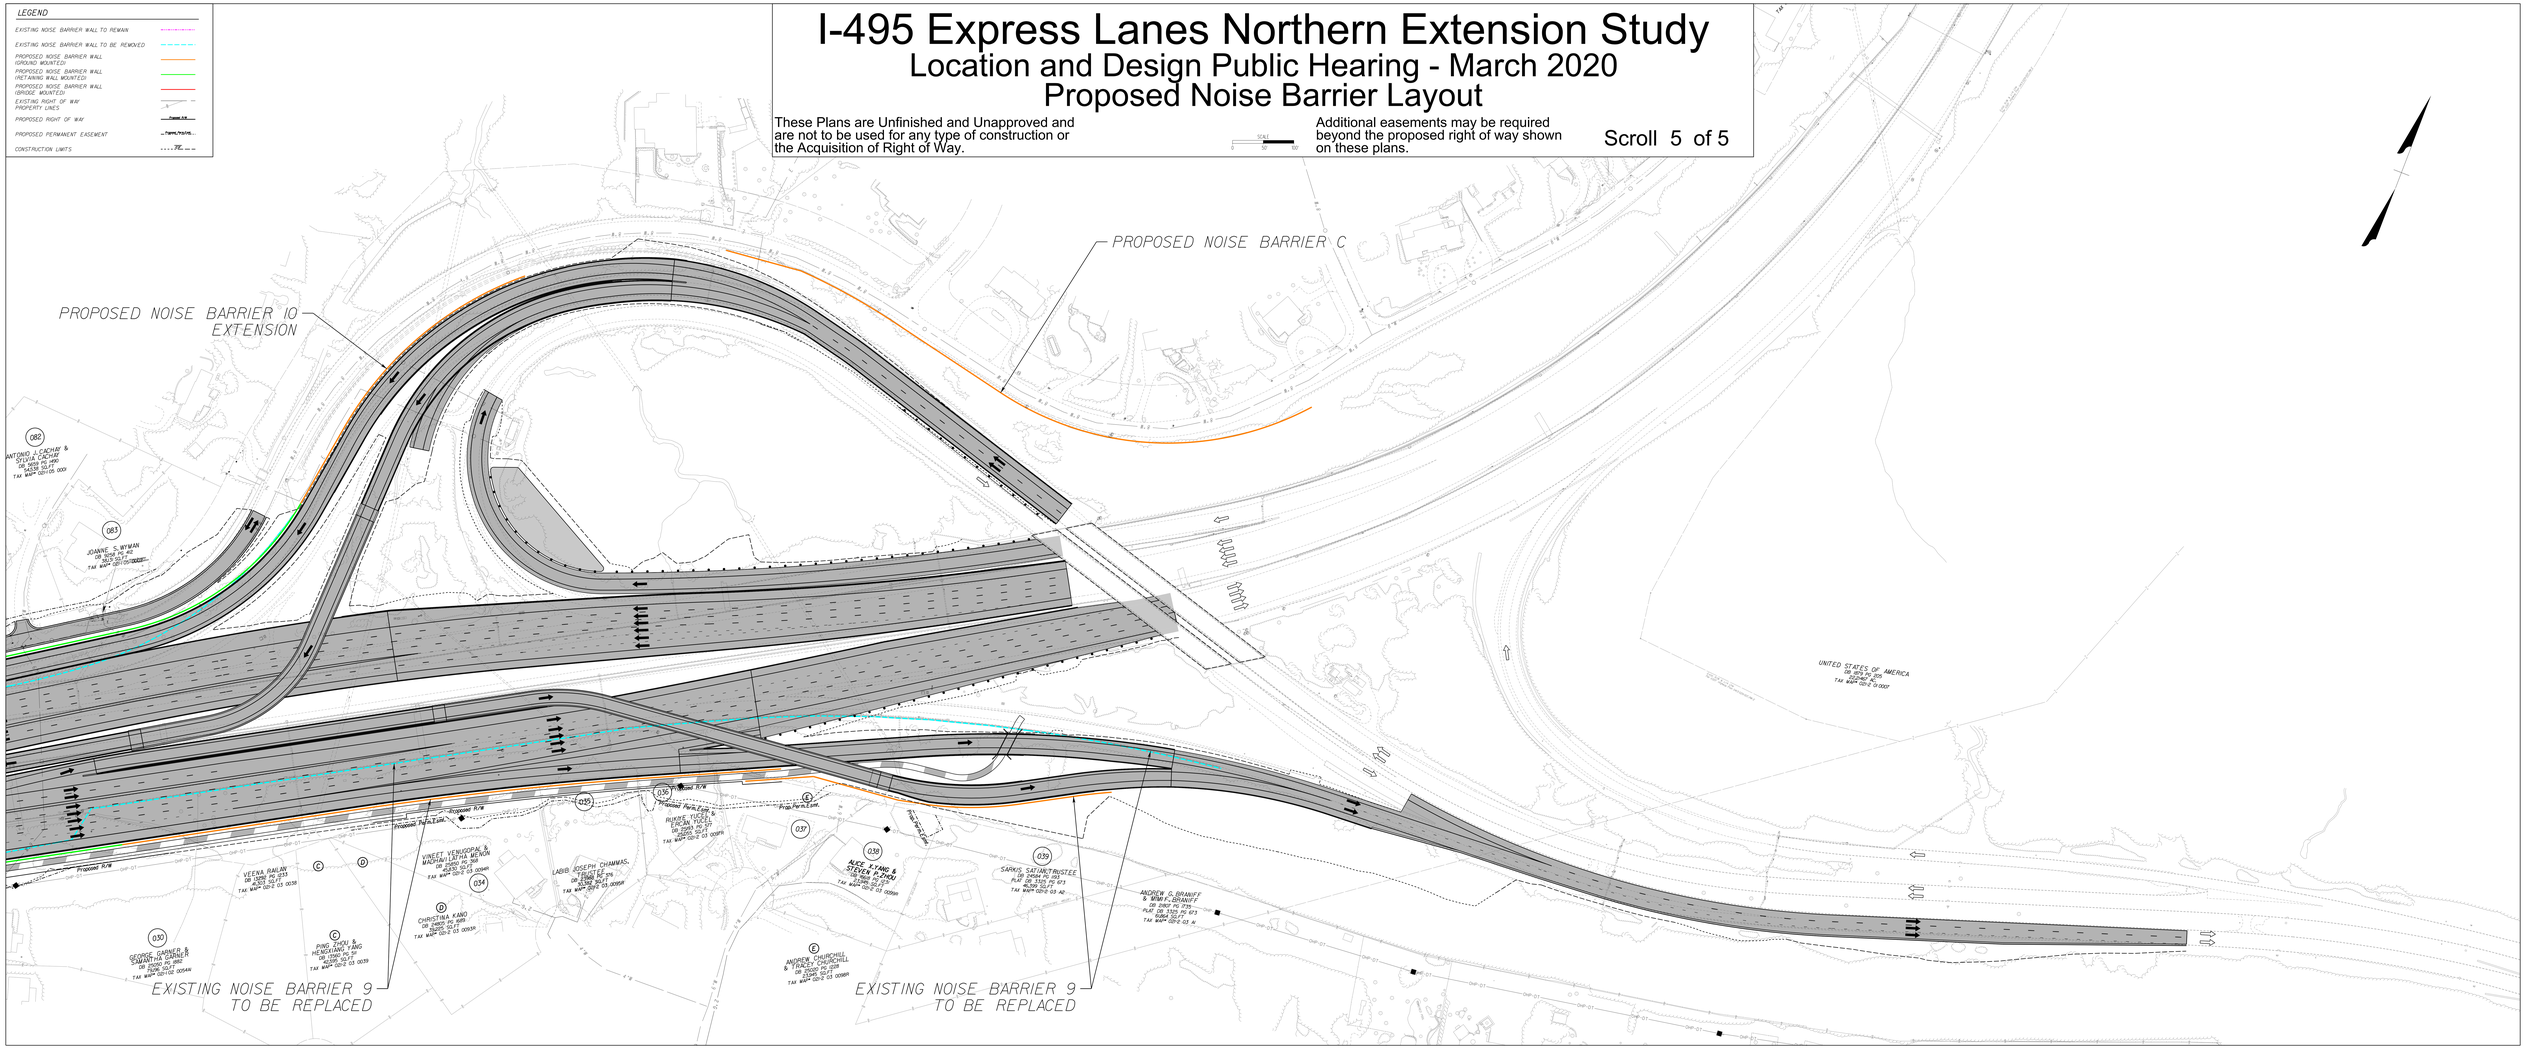
- EXISTING NOISE BARRIER WALL TO REMAIN
- EXISTING NOISE BARRIER WALL TO BE REMOVED
- PROPOSED NOISE BARRIER WALL (GROUND MOUNTED)
- PROPOSED NOISE BARRIER WALL (RETAINING WALL MOUNTED)
- PROPOSED NOISE BARRIER WALL (BRIDGE MOUNTED)
- EXISTING RIGHT OF WAY PROPERTY LINES
- PROPOSED RIGHT OF WAY
- PROPOSED PERMANENT EASEMENT
- CONSTRUCTION LIMITS